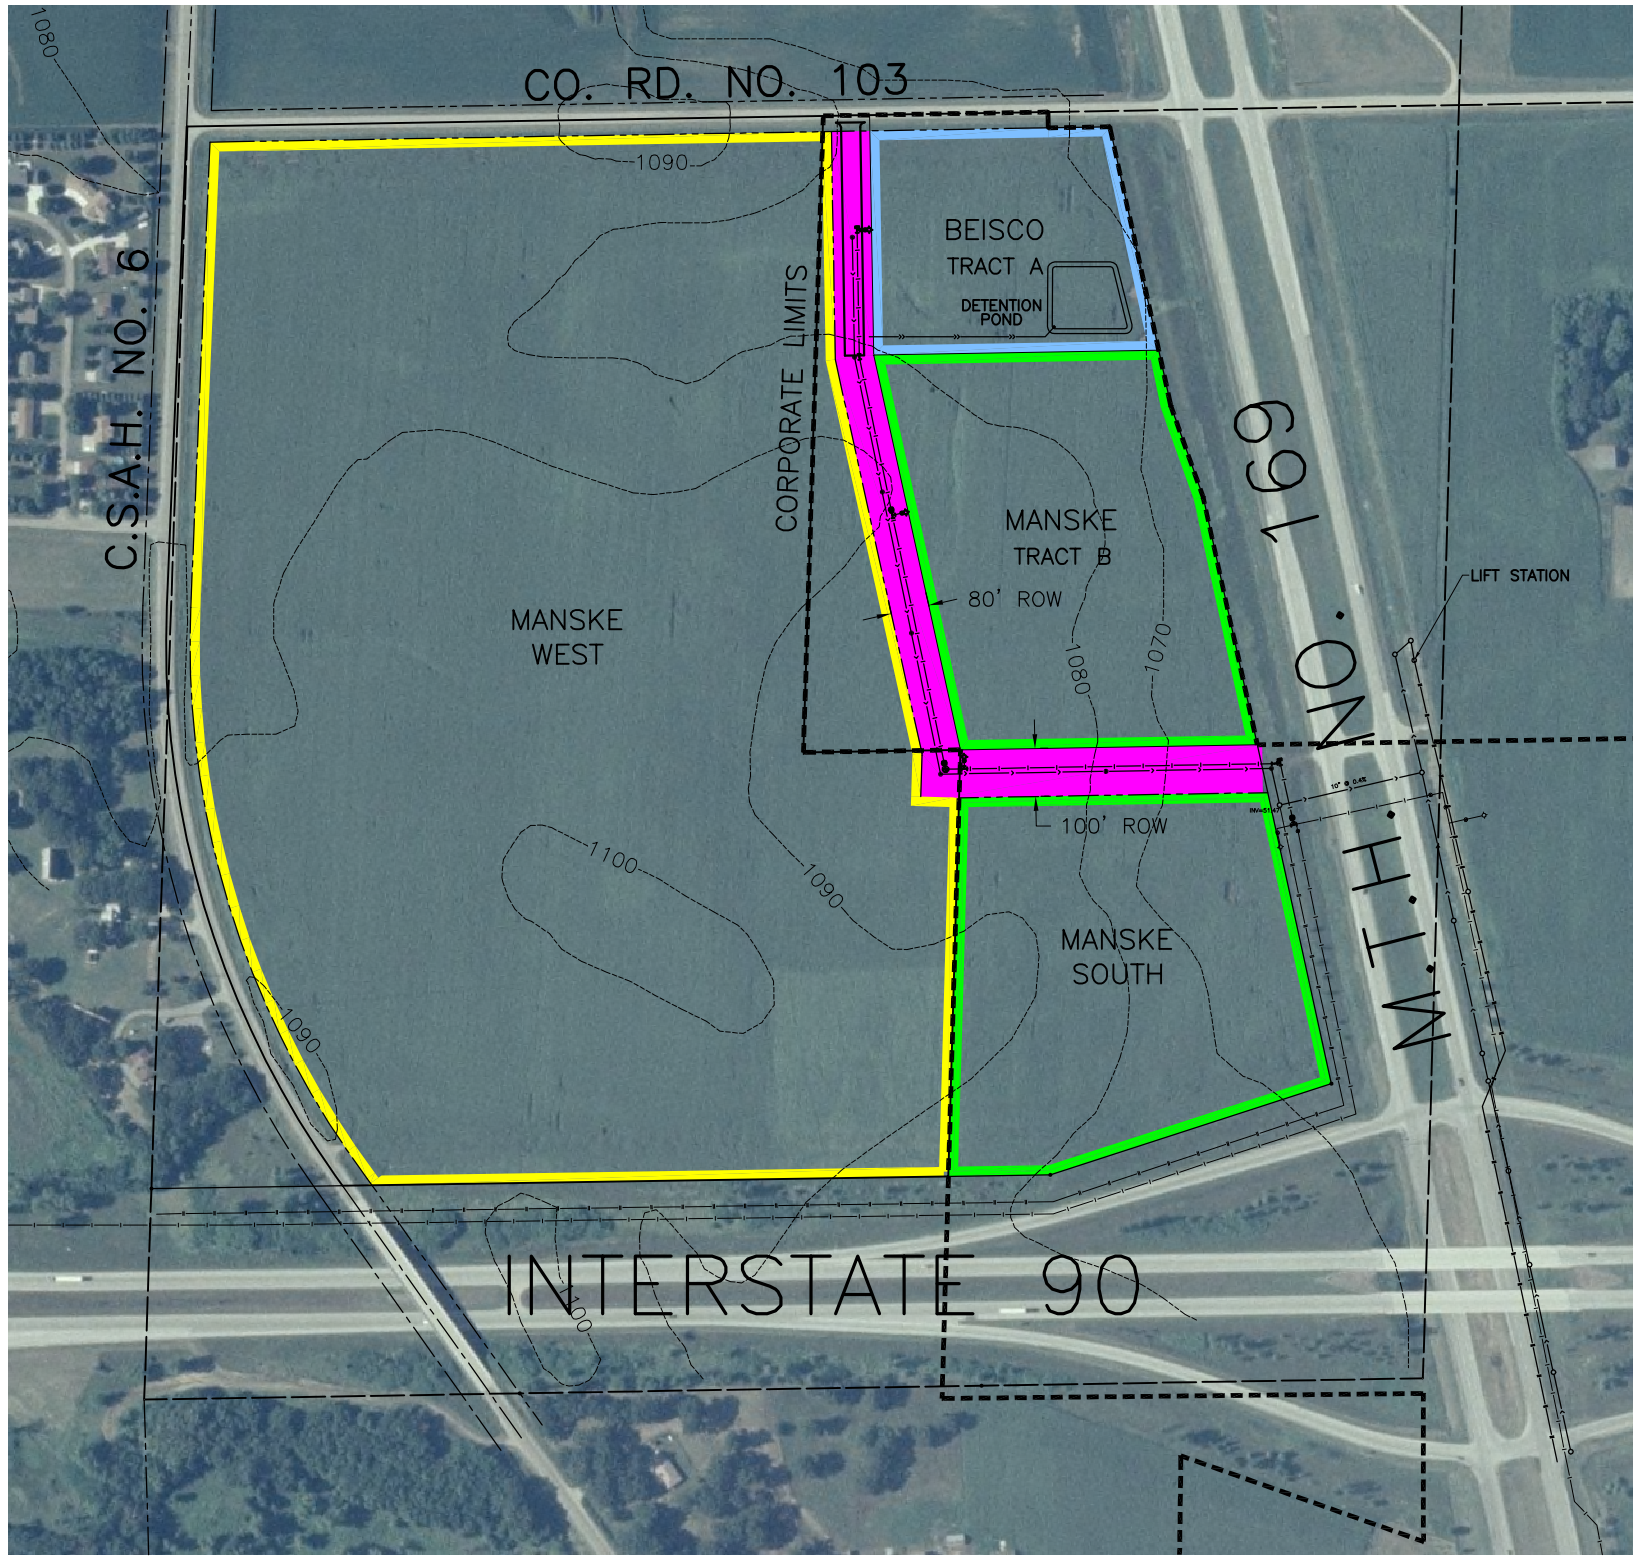

LEGEND

- WATERMAIN
- SANITARY SEWER
- SANITARY FORCEMAIN
- STORM SEWER
- CORPORATE LIMITS

0 200 400
SCALE FEET

©Bolton & Menk, Inc. 2006, All Rights Reserved
H:\BLUE\N I-90 Industrial Site\Prelim-phase 1.dwg 09-27-2006 2:56 pm

BOLTON & MENK, INC.
Consulting Engineers & Surveyors
MANKATO, MN FAIRMONT, MN SLEEPY EYE, MN WILLMAR, MN
BURNSVILLE, MN CHASKA, MN RAMSEY, MN AMES, IA

REV.	BY	DATE

CITY OF BLUE EARTH
NORTH INDUSTRIAL PARK
PRELIMINARY LAYOUT

SHEET 1 OF 1